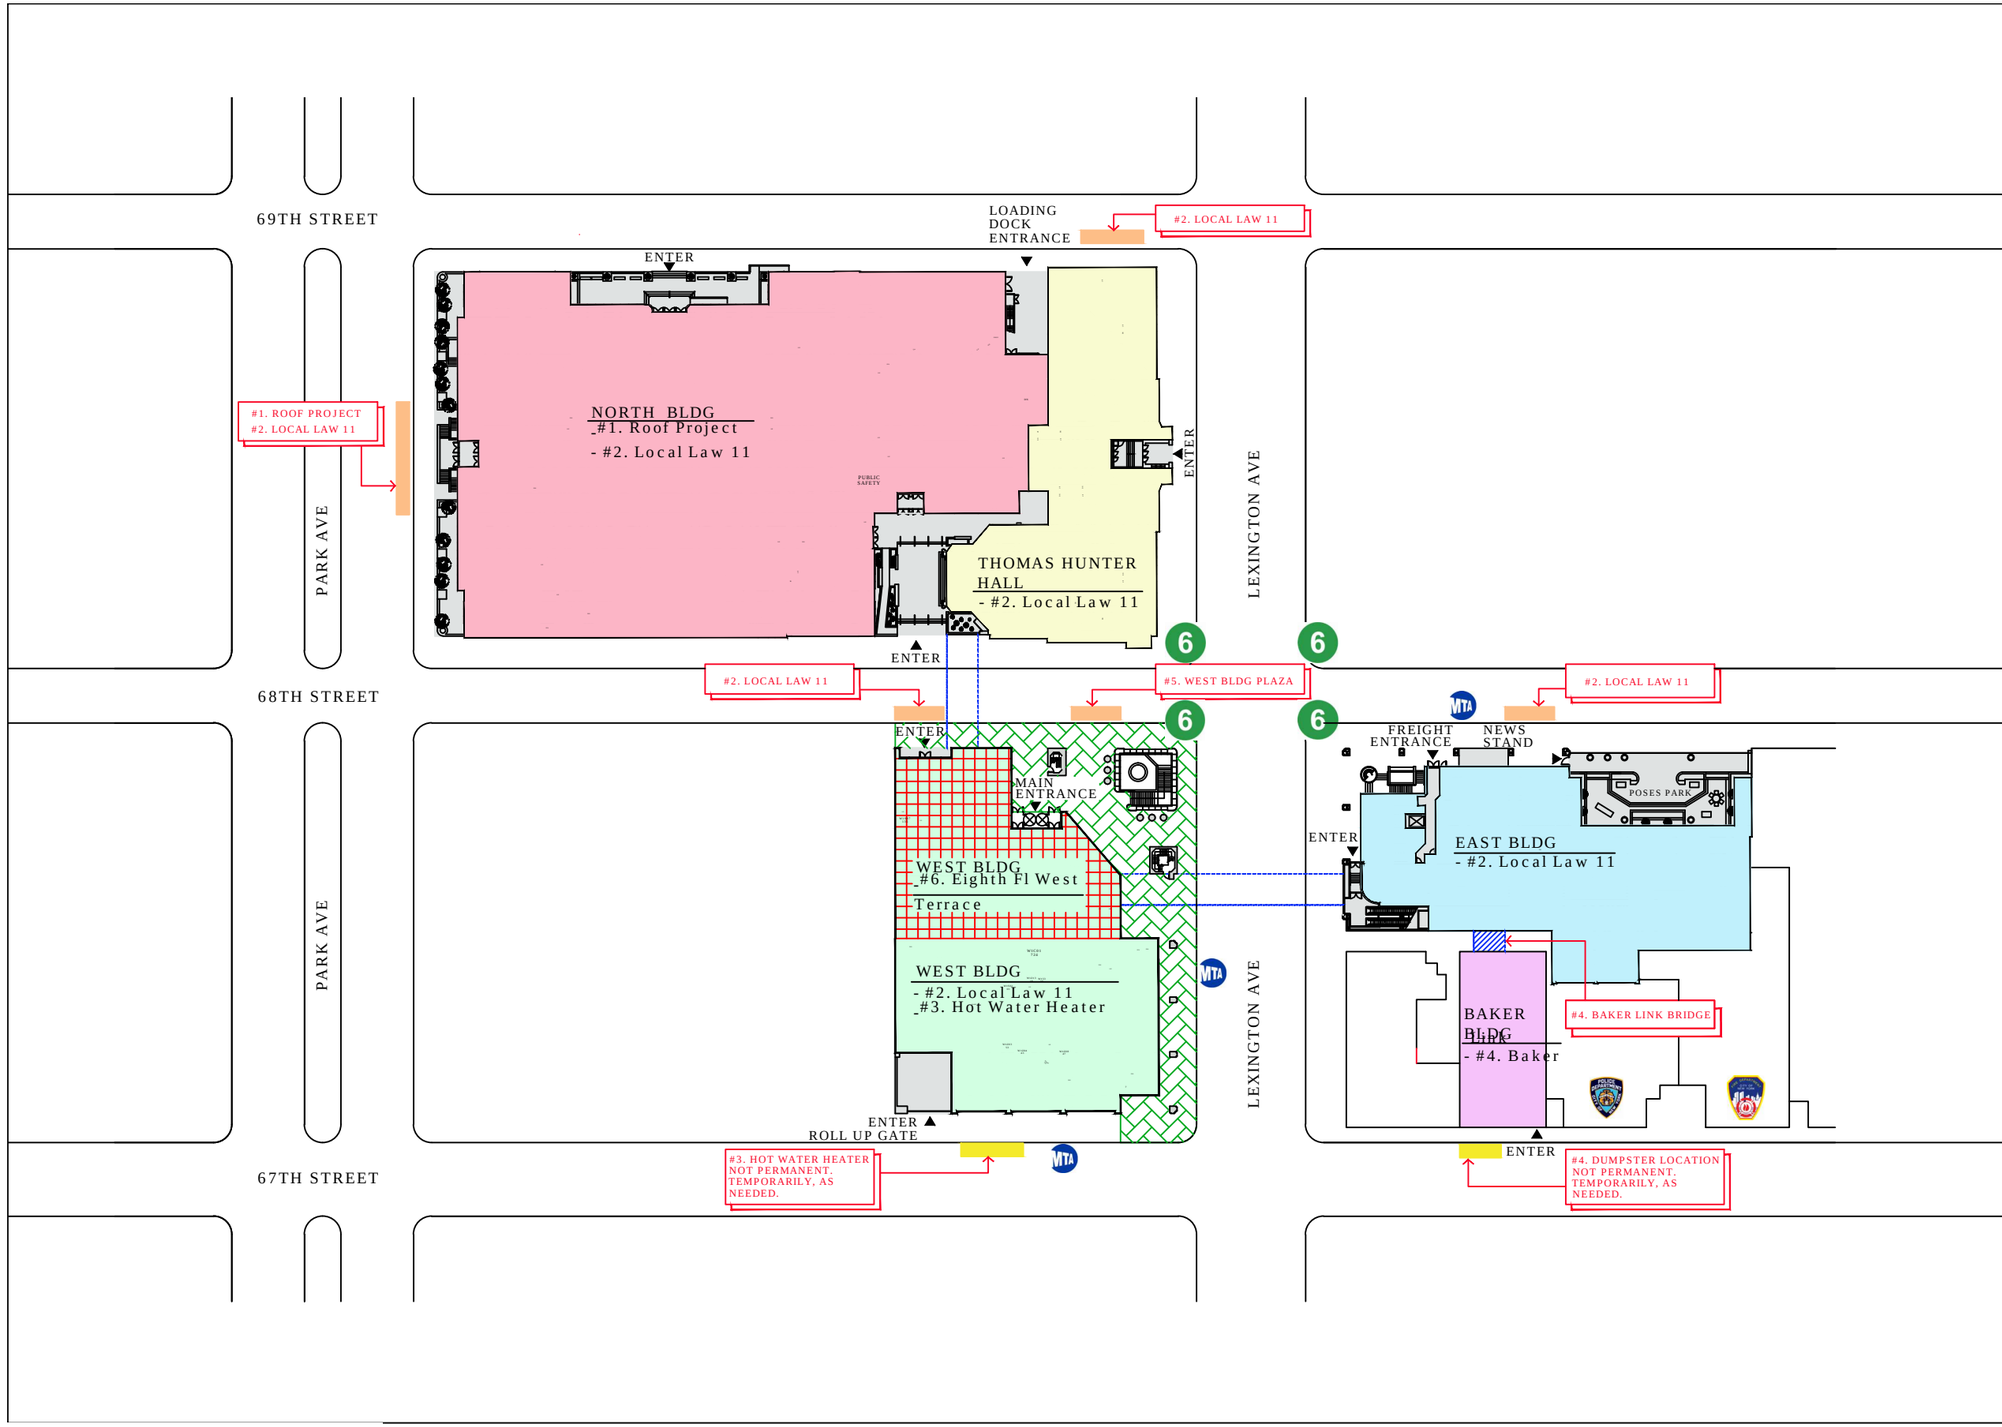

PROJECT SCHEDULE

PROJECT NAMES	PROJECT DATES
PROJECT #1. NORTH BLDG ROOF	08.2019 - 06.2021
#2. LOCAL LAW 11 PROJECTS -WEST BLDG	02.2021 - 09.2021
-THOMAS HUNTER HALL	02.2021 - 11.2021
-EAST BLDG	05.2021 - 03.2022
-NORTH BLDG	06.2021 - 01.2023
HEATER PROJECT #3. WEST BLDG HOT WATER	04.2021 - 08.2021
#4. BAKER LINK PROJECT	05.2021 - 11.2021
RENOVATION #5. WEST BLDG PLAZA	05.2021 - 08.2022
TERRACE PROJECT #6. EIGHTH FL WEST BLDG	01.2022 - 11.2022

LEGEND

- LOCATION OF MTA BUS STOP G.C. NOT TO OBSTRUCT ACCESS.
- INDICATES MTA SUBWAY STATION
- INDICATES NYPD BUILDING 19TH PRECINCT.
- INDICATES FDNY BUILDING ENGINE 39 / LADDER 16.
- PROPOSED STAGING AREAS.
- PROPOSED TEMPORARY STAGING AREAS.
- ENTER — INDICATES ENTRANCE TO BUILDINGS. G.C. NOT TO BLOCK ACCESS.
- INDICATES WEST BLDG PLAZA RENOVATION.
- EIGHTH FLOOR WEST BLDG TERRACE.
- INDICATES EXISTING BRIDGE.
- INDICATES NEW BRIDGE EXTENSION. BAKER BRIDGE LINK PROJECT.

HUNTER
The City University of New York

MAIN CAMPUS - RENOVATION AND MAINTENANCE WORK 2021-2023

FLOOR PLANS